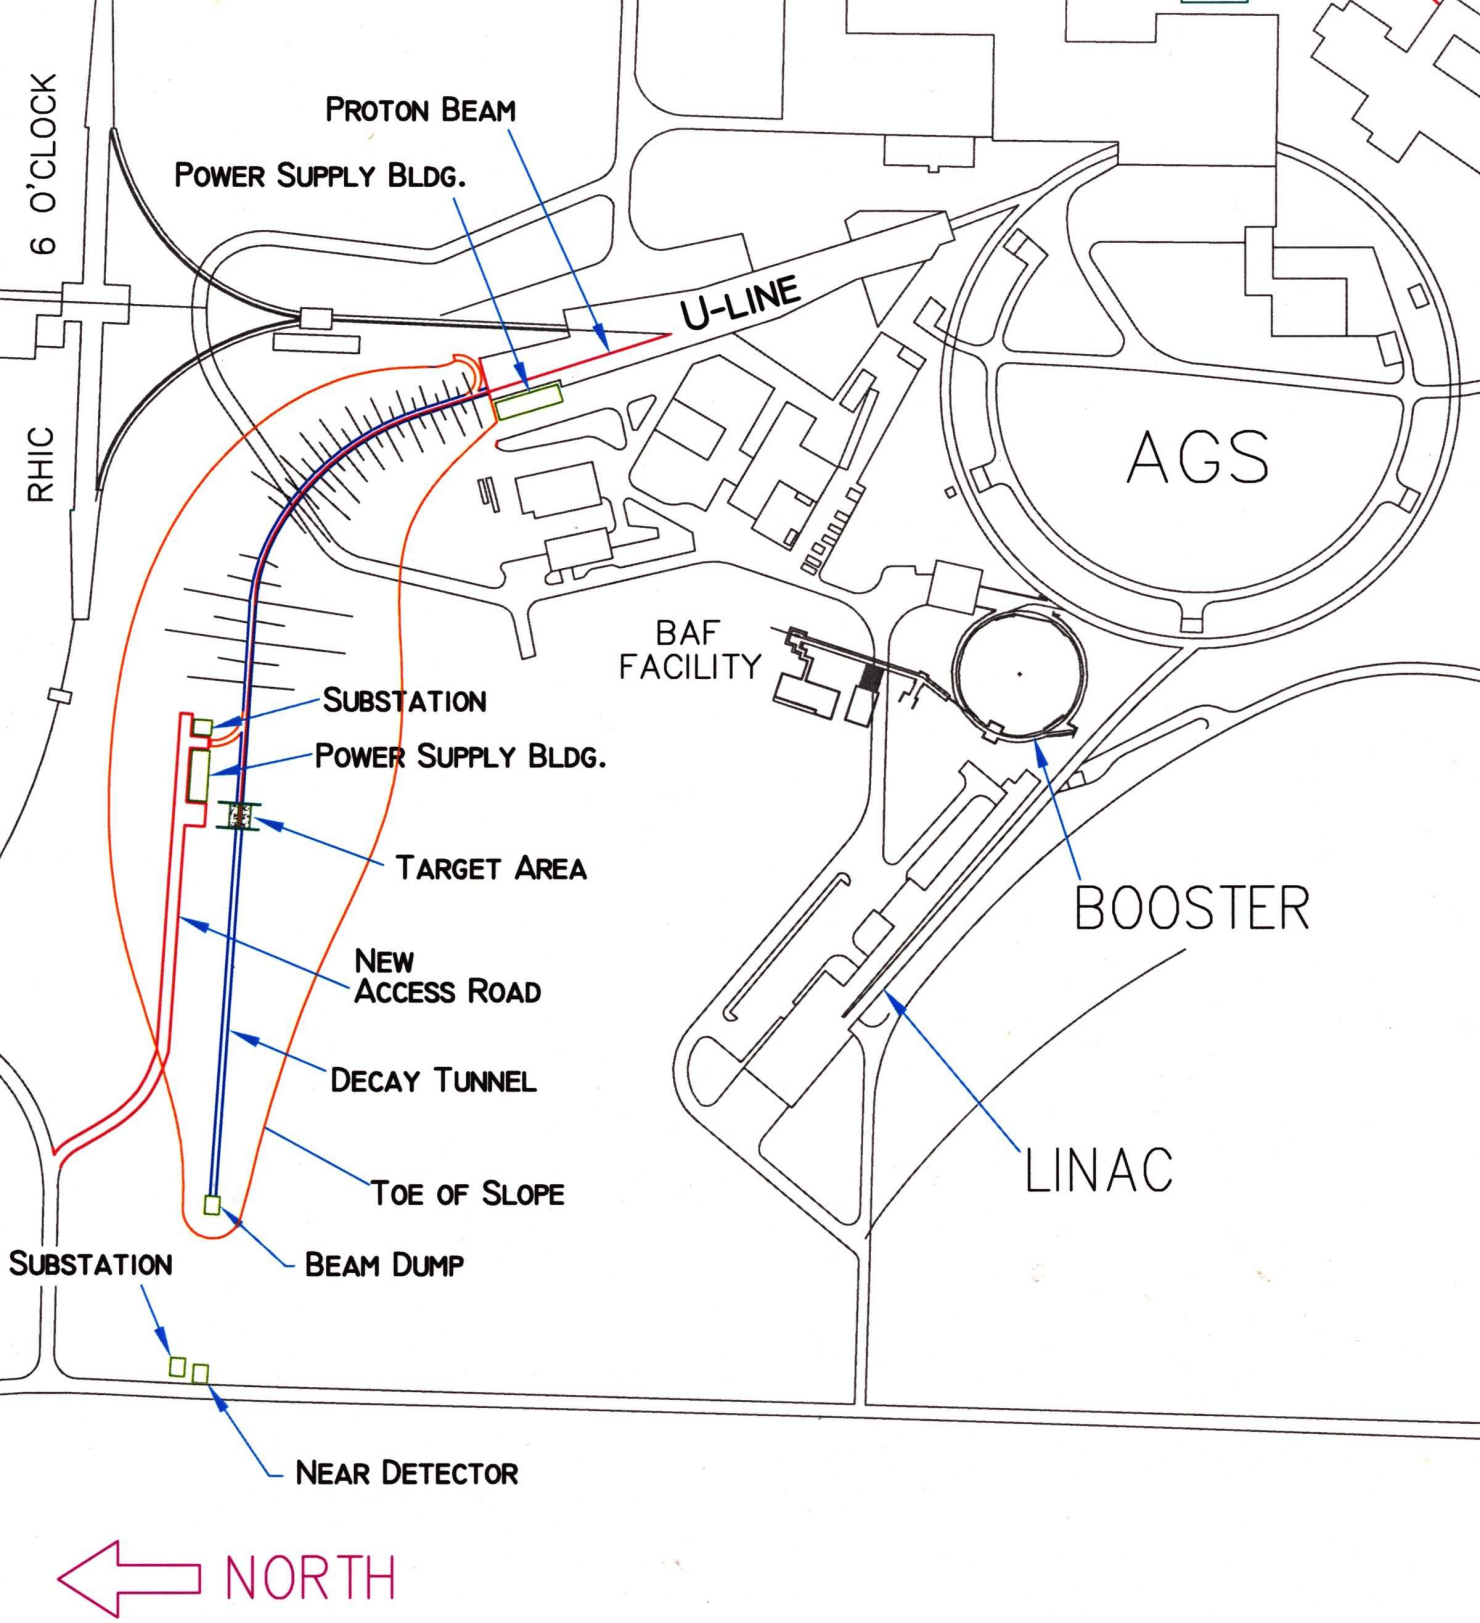
6 O'CLOCK
RHIC
PROTON BEAM
POWER SUPPLY BLDG.
U-LINE
AGS
BAF
FACILITY
SUBSTATION
POWER SUPPLY BLDG.
TARGET AREA
NEW
ACCESS ROAD
DECAY TUNNEL
TOE OF SLOPE
BEAM DUMP
SUBSTATION
NEAR DETECTOR
BOOSTER
LINAC
NORTH